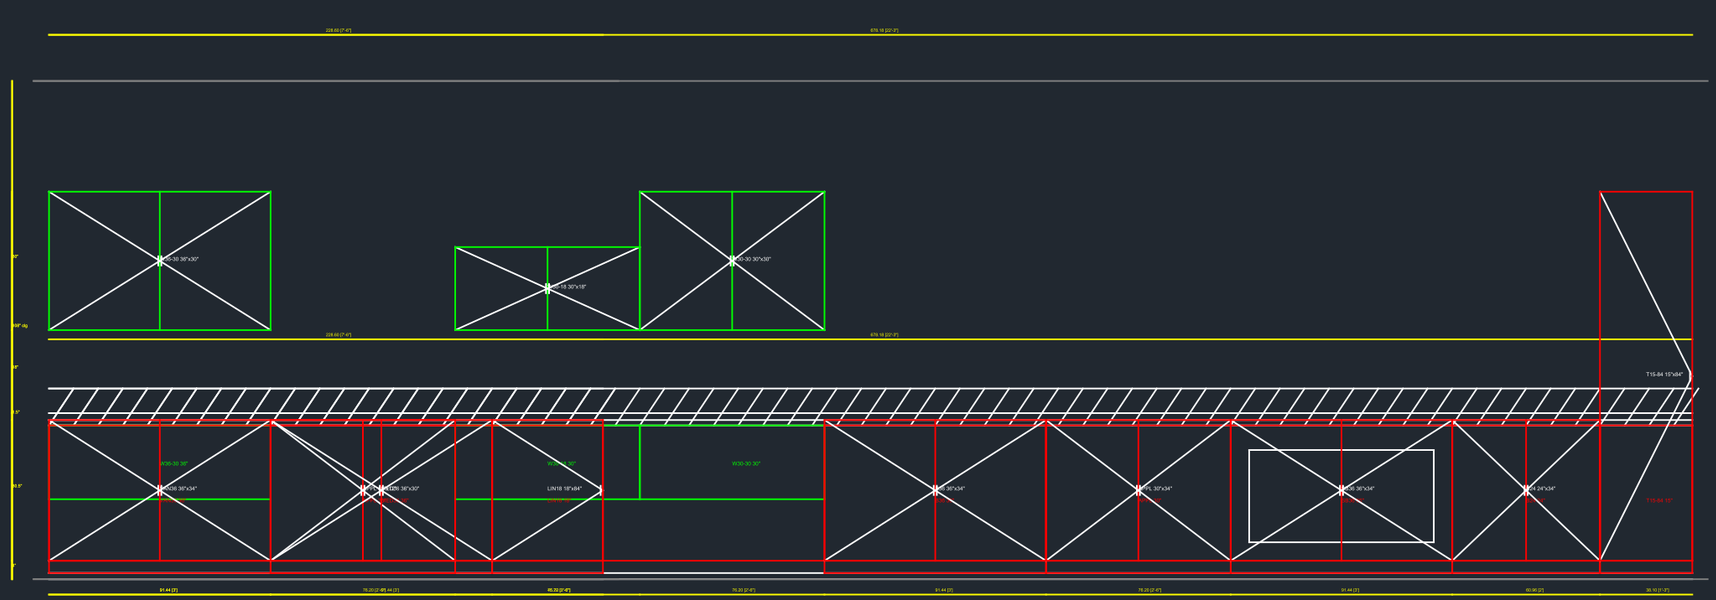

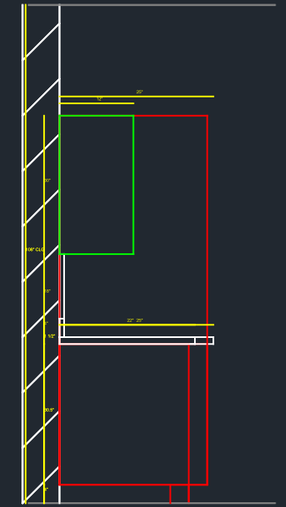

SIDE SECTION